


T2 Toilet partitions

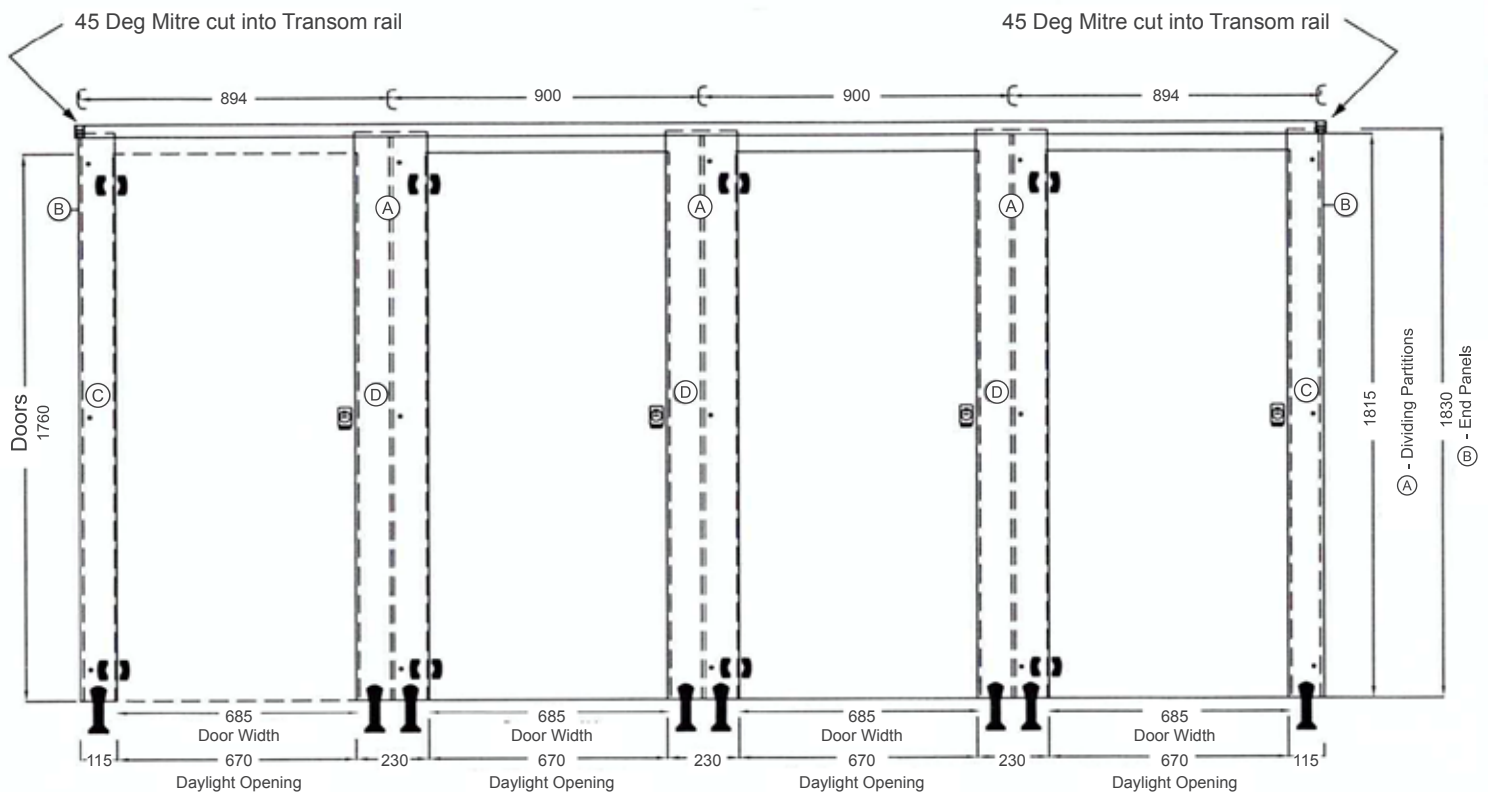

A - Dividing Panels @ 1815mm (H) x 1800mm (W) fitted to the back wall using a 21mm x 15mm aluminium channel which is screw and plugged to the wall unless specified otherwise. Channel and Panel fitted nominal 105mm from FFL.

B - End Panels @ 1830mm (H) x 1800mm (W) fitted to the back wall using a 21mm x 15mm aluminium channel which is screw and plugged to the wall unless specified otherwise. Channel and Panel fitted nominal 105mm from FFL.

C - End Pilasters @ 1830mm (H) x 115mm (W) secured onto the front edge of the End Panel unless coming directly off a wall using 3 x Stainless Steel 40mm x 50mm Angle brackets and Male & Female fixings, positioned 100mm from top &, bottom and centre.

D - Middle Pilasters @ 1830mm (H) x 230mm (W) secured centrally onto the front edge of the Dividing Panels using 3 x Stainless Steel 40mm x 50mm Angle brackets and Male &, Female fixings, positioned 100mm from top & bottom and centre.

Doors - Door Height = 1760, Door Width = Daylight opening + 15mm.
5mm overlap on Hinge side and 10mm overlap on Indicator lock side.



Transom - Transom rail fits over End Pilaster and Middle Pilasters and returns over End Panels, 45 Degree mitres cut at corners. Indicator Bolts fitted 1020mm from FFL.

TAKE NOTE.


Drill bits to be used are HSS 3mm &, 9mm.

When drilling through HPL drill from both sides to avoid chipping on either side. 6mm Masonry bit used for the walls.


Drill bits, screws and plugs sourced elsewhere. NOT SUPPLIED.

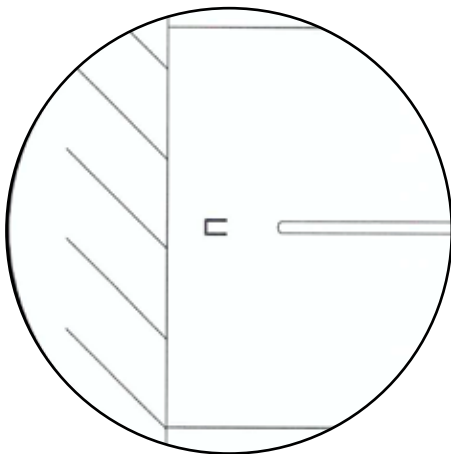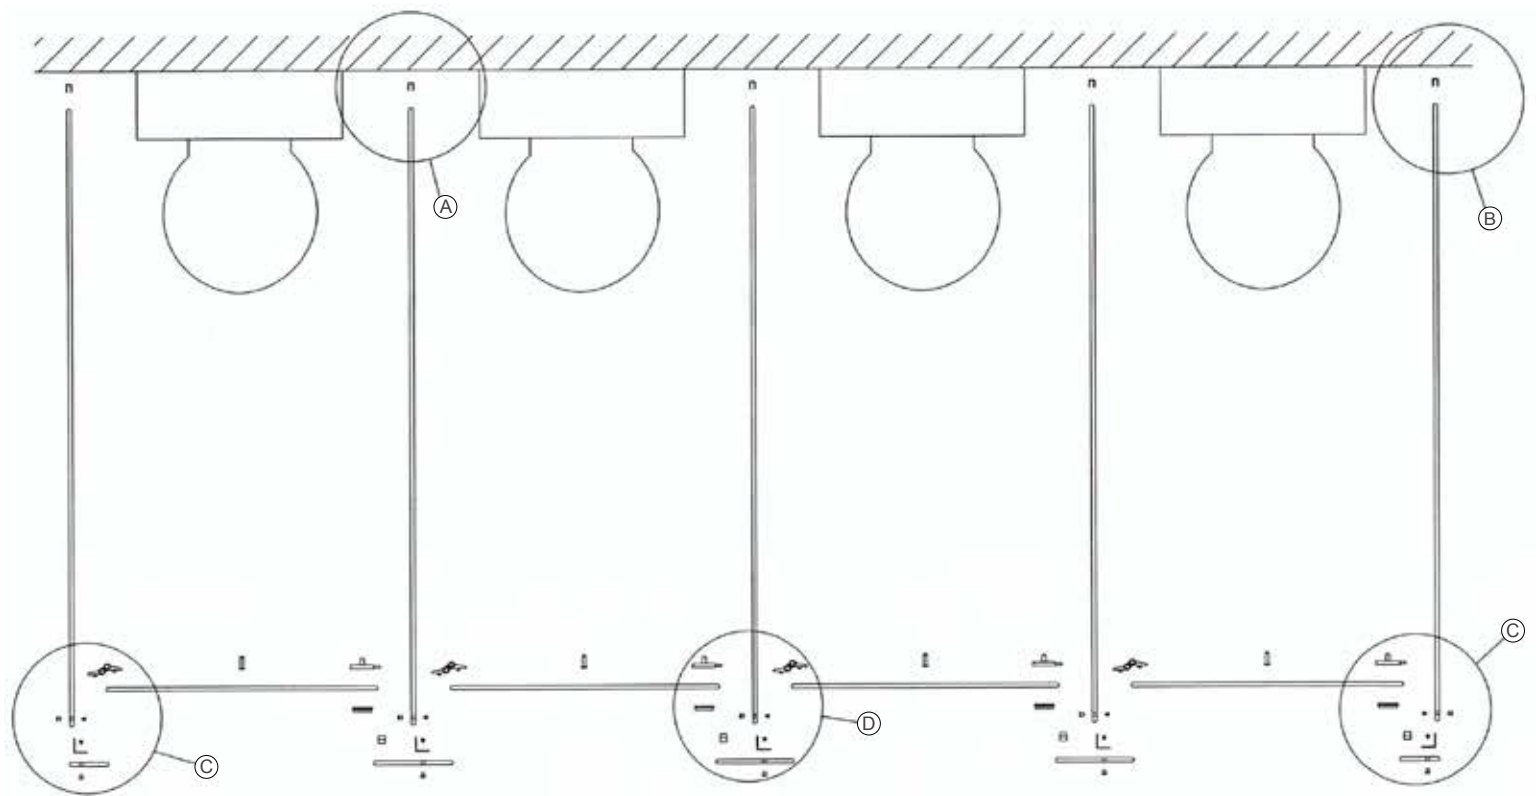


Detail A & B
Back Wall Fixing Detail
Dividing Partition

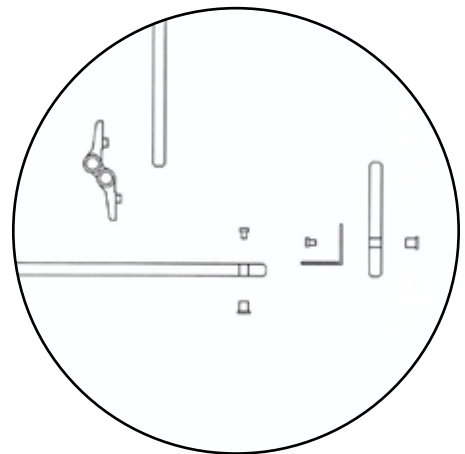


Detail C
Corner Junction Fixing Detail
including Hinged Door

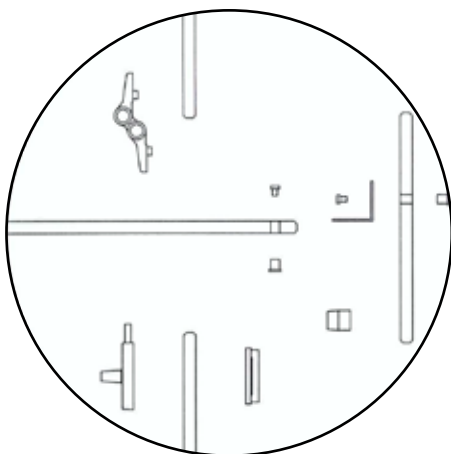


Detail D
Dividing Panel and Front Pilaster
Fixing Detail

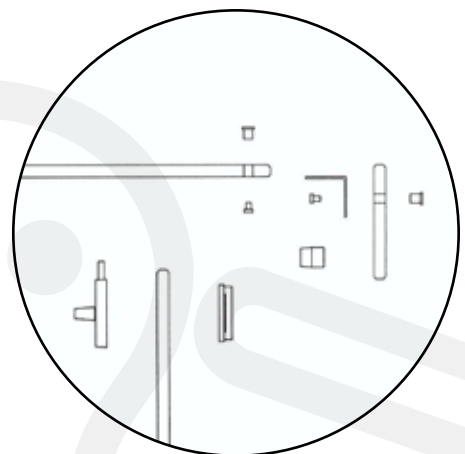


Detail C
Corner Junction Fixing Detail
including Lock Side of Door

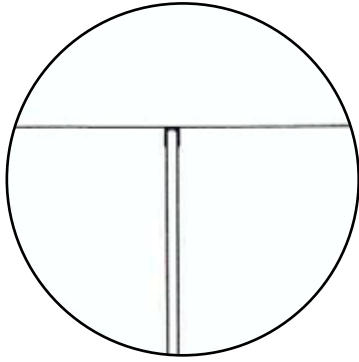


Back Wall Fixing Detail
Dividing Partition

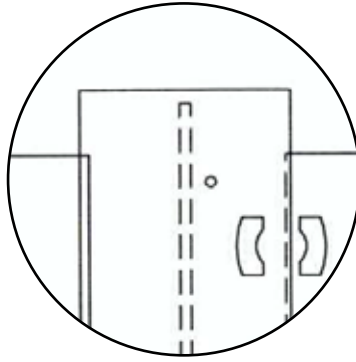


Front View of the Middle Pilaster
showing the Hinge Fixing

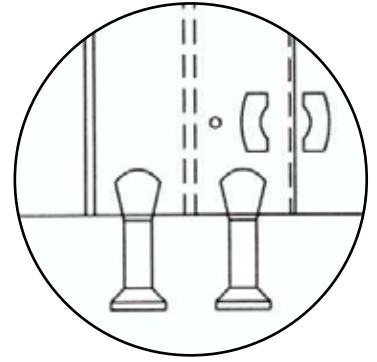


Hinges and Stainless Steel
Legs Fitted to the Middle Pilaster

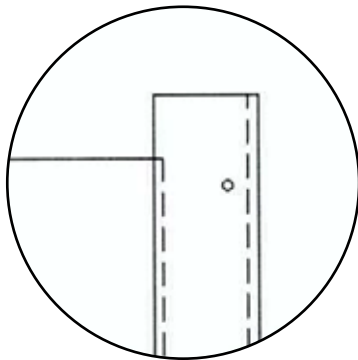


Side Wall Pilaster
Fixing Detail

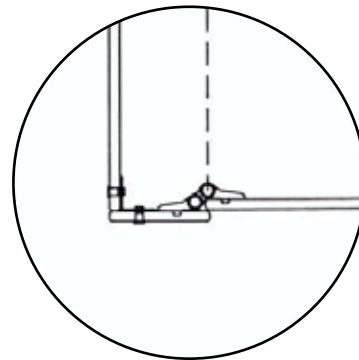


Corner Detail
with the Hinge Side of Door

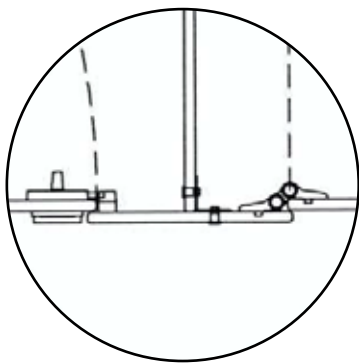

Dividing Panel Fixed with
the Front Pilaster Junction

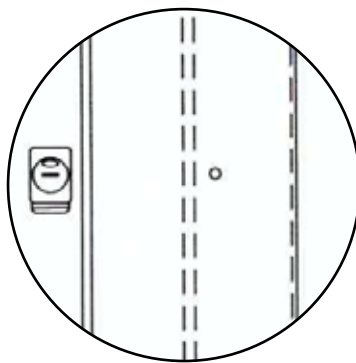


Door Indicator Position

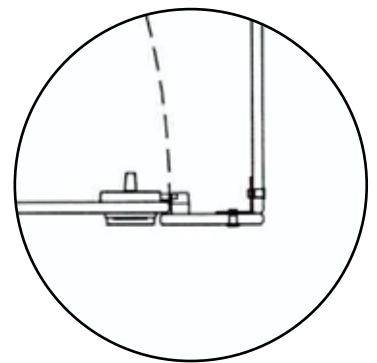


Corner Detail showing the Lock
Side of the Door

T2 PLAN SHOWING FIXING DETAIL

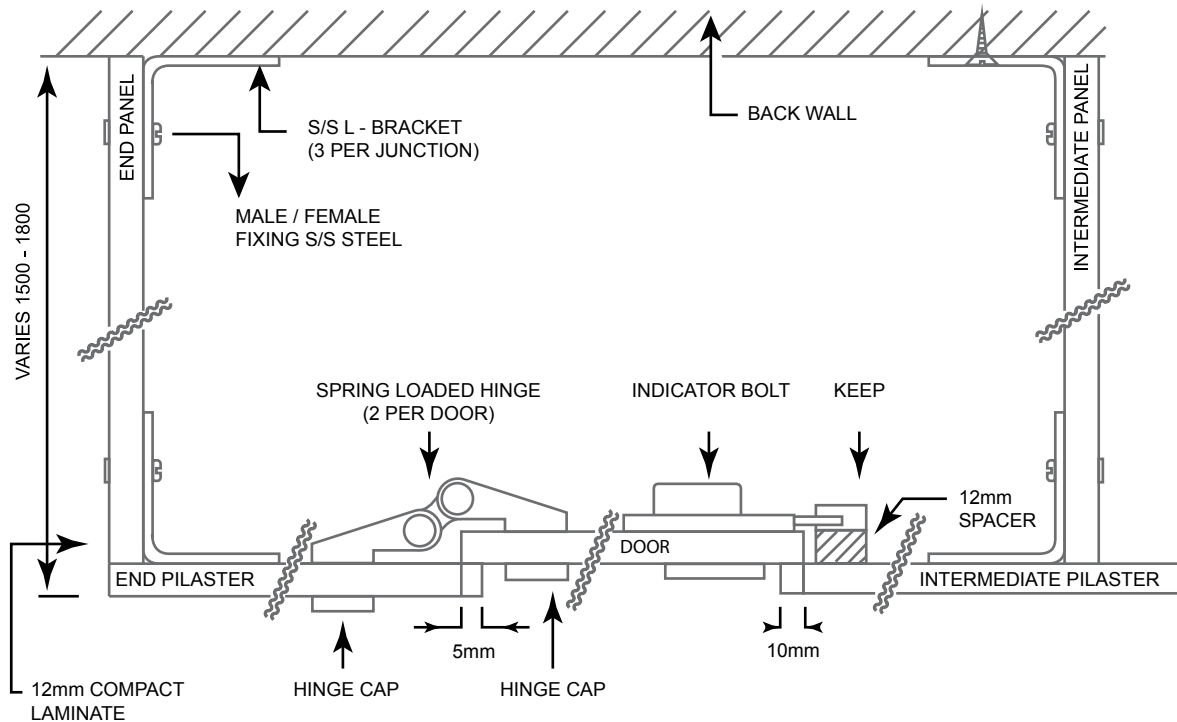

T2 FRONT ELEVATION

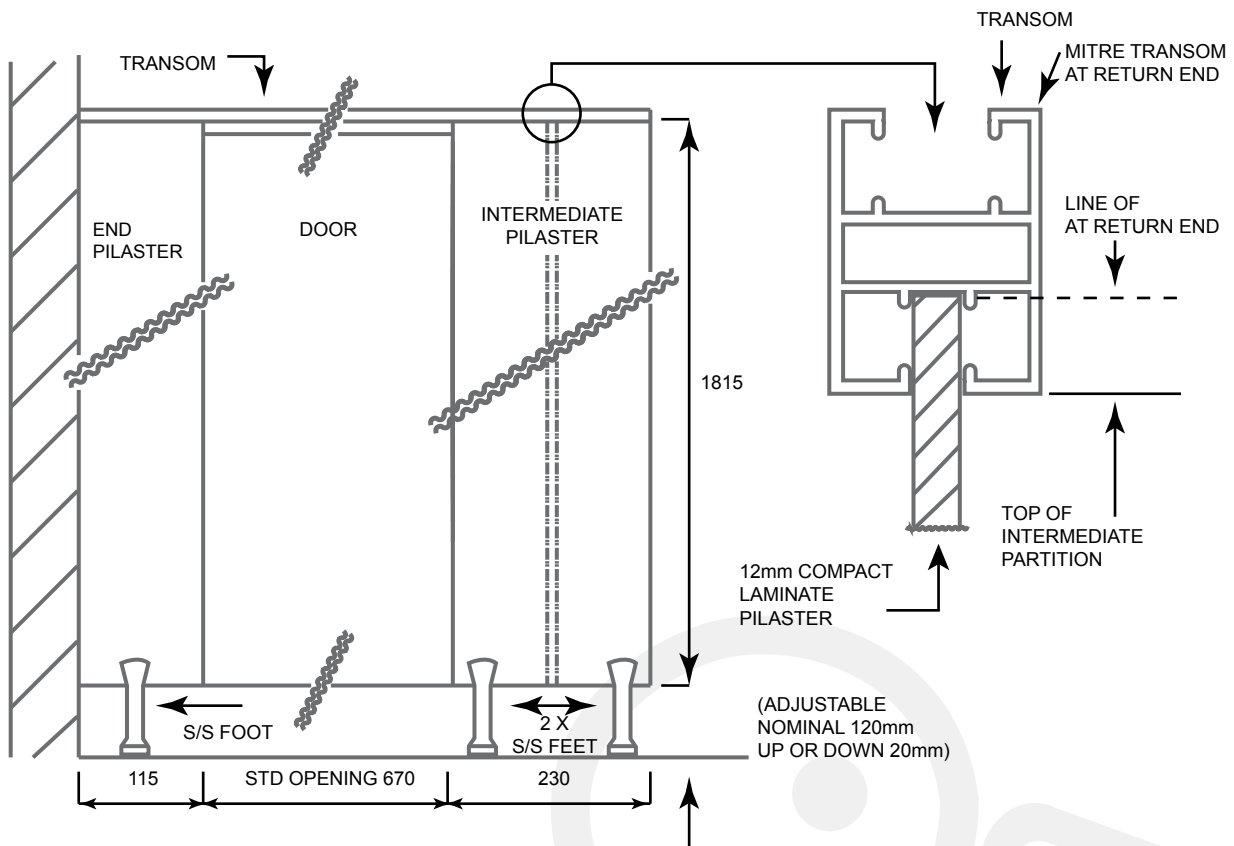

Bill of quantity specification:

Supply and install Pelican Systems T2 Toilet Partition System comprising of 12mm thick Compact HPL panels (specify finish), supported by overhead bracing with grade 304 stainless steel supporting feet, plugged and screwed to floor and fixed into position by means of grade 304 stainless steel wall fixing brackets plugged and screwed to walls.

Partition doors: 762 x 1762mm high doors including standard ironmongery comprising of indicator bolts, hat and coat hooks, door stops, toilet roll holders and buffers.